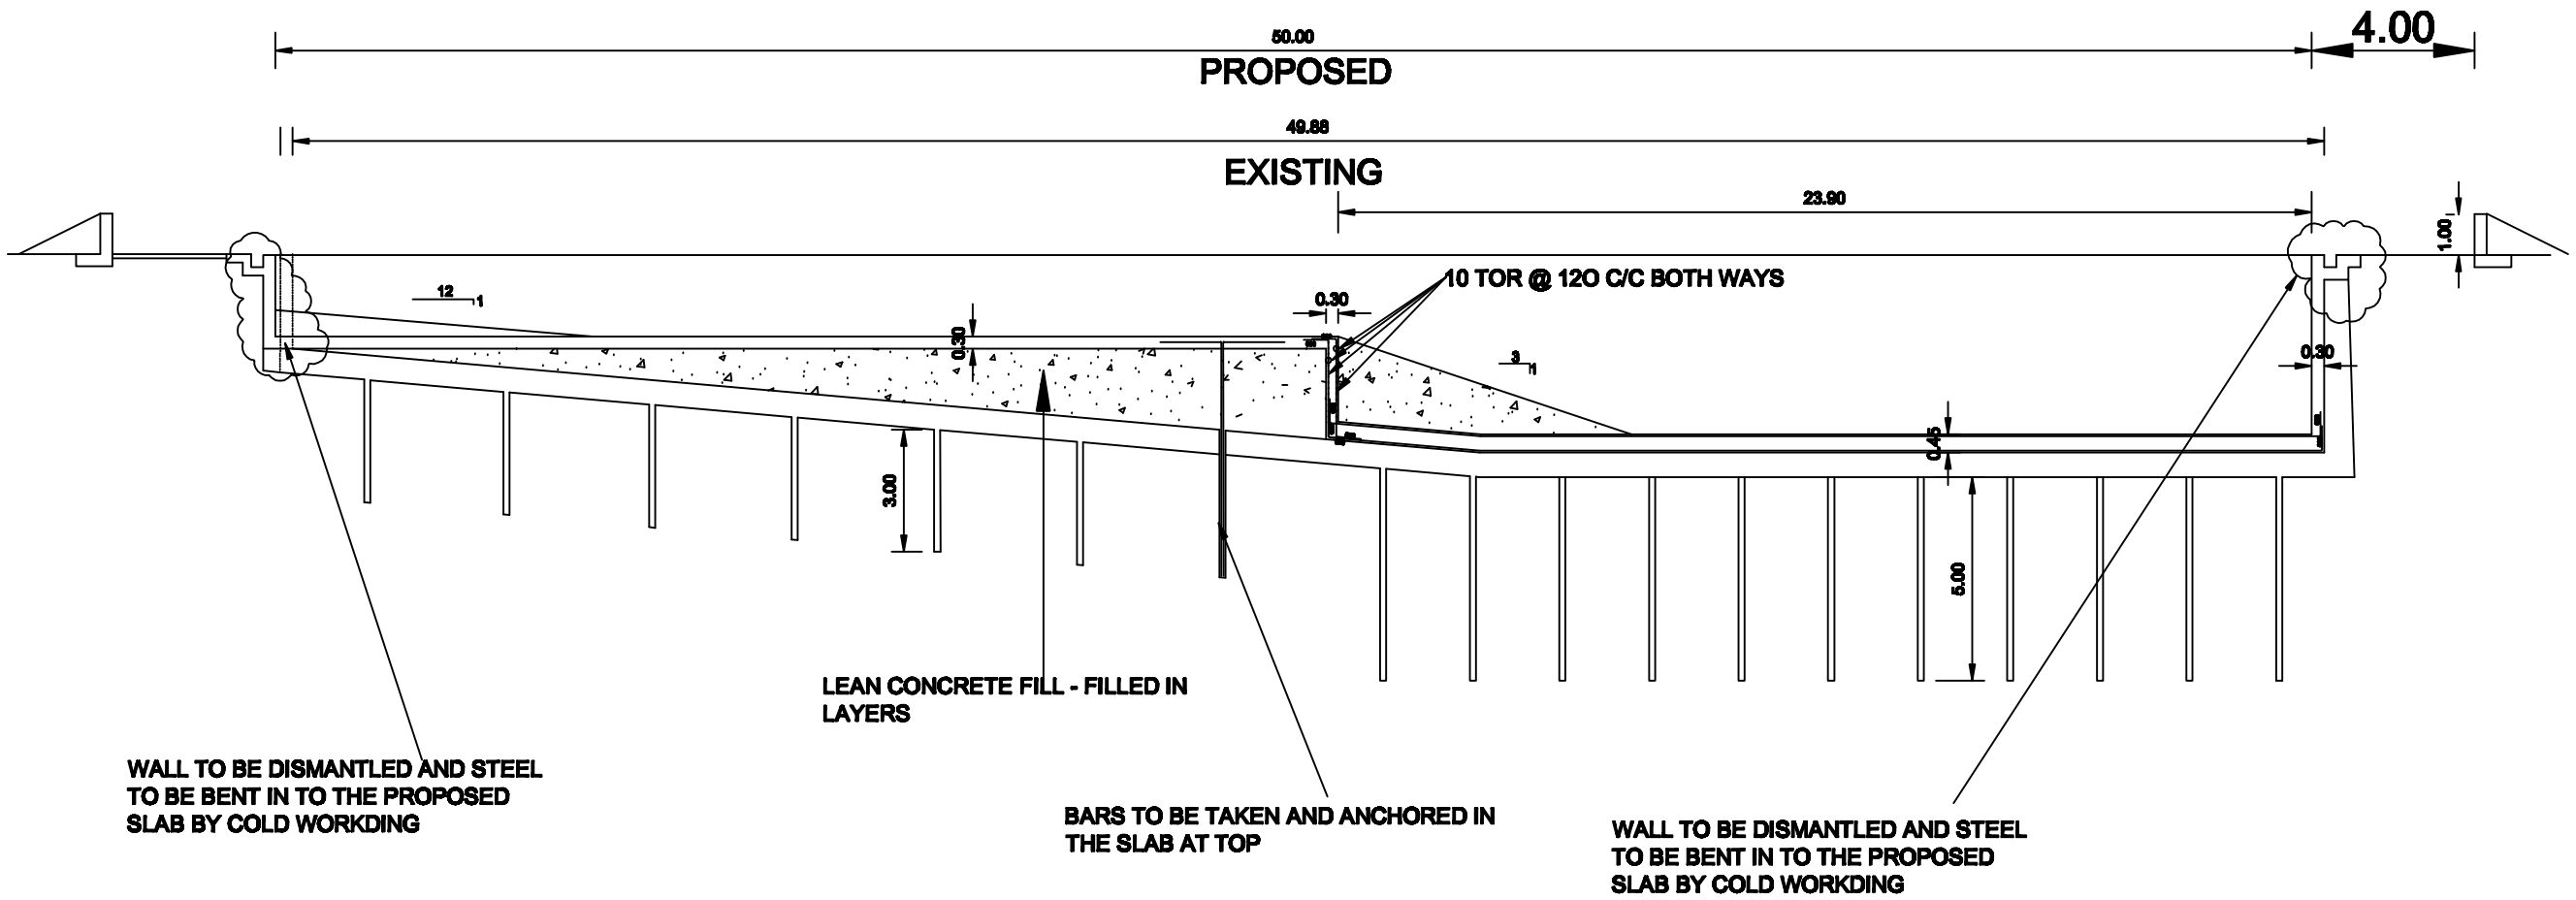
50.00
PROPOSED
4.00
49.88
EXISTING
23.90
1.00
12
1
0.30
10 TOR @ 120 C/C BOTH WAYS
3
1
0.30
0.30
0.45
3.00
5.00
LEAN CONCRETE FILL - FILLED IN LAYERS
WALL TO BE DISMANTLED AND STEEL TO BE BENT IN TO THE PROPOSED SLAB BY COLD WORKDING
BARS TO BE TAKEN AND ANCHORED IN THE SLAB AT TOP
WALL TO BE DISMANTLED AND STEEL TO BE BENT IN TO THE PROPOSED SLAB BY COLD WORKDING

SECTION - 33