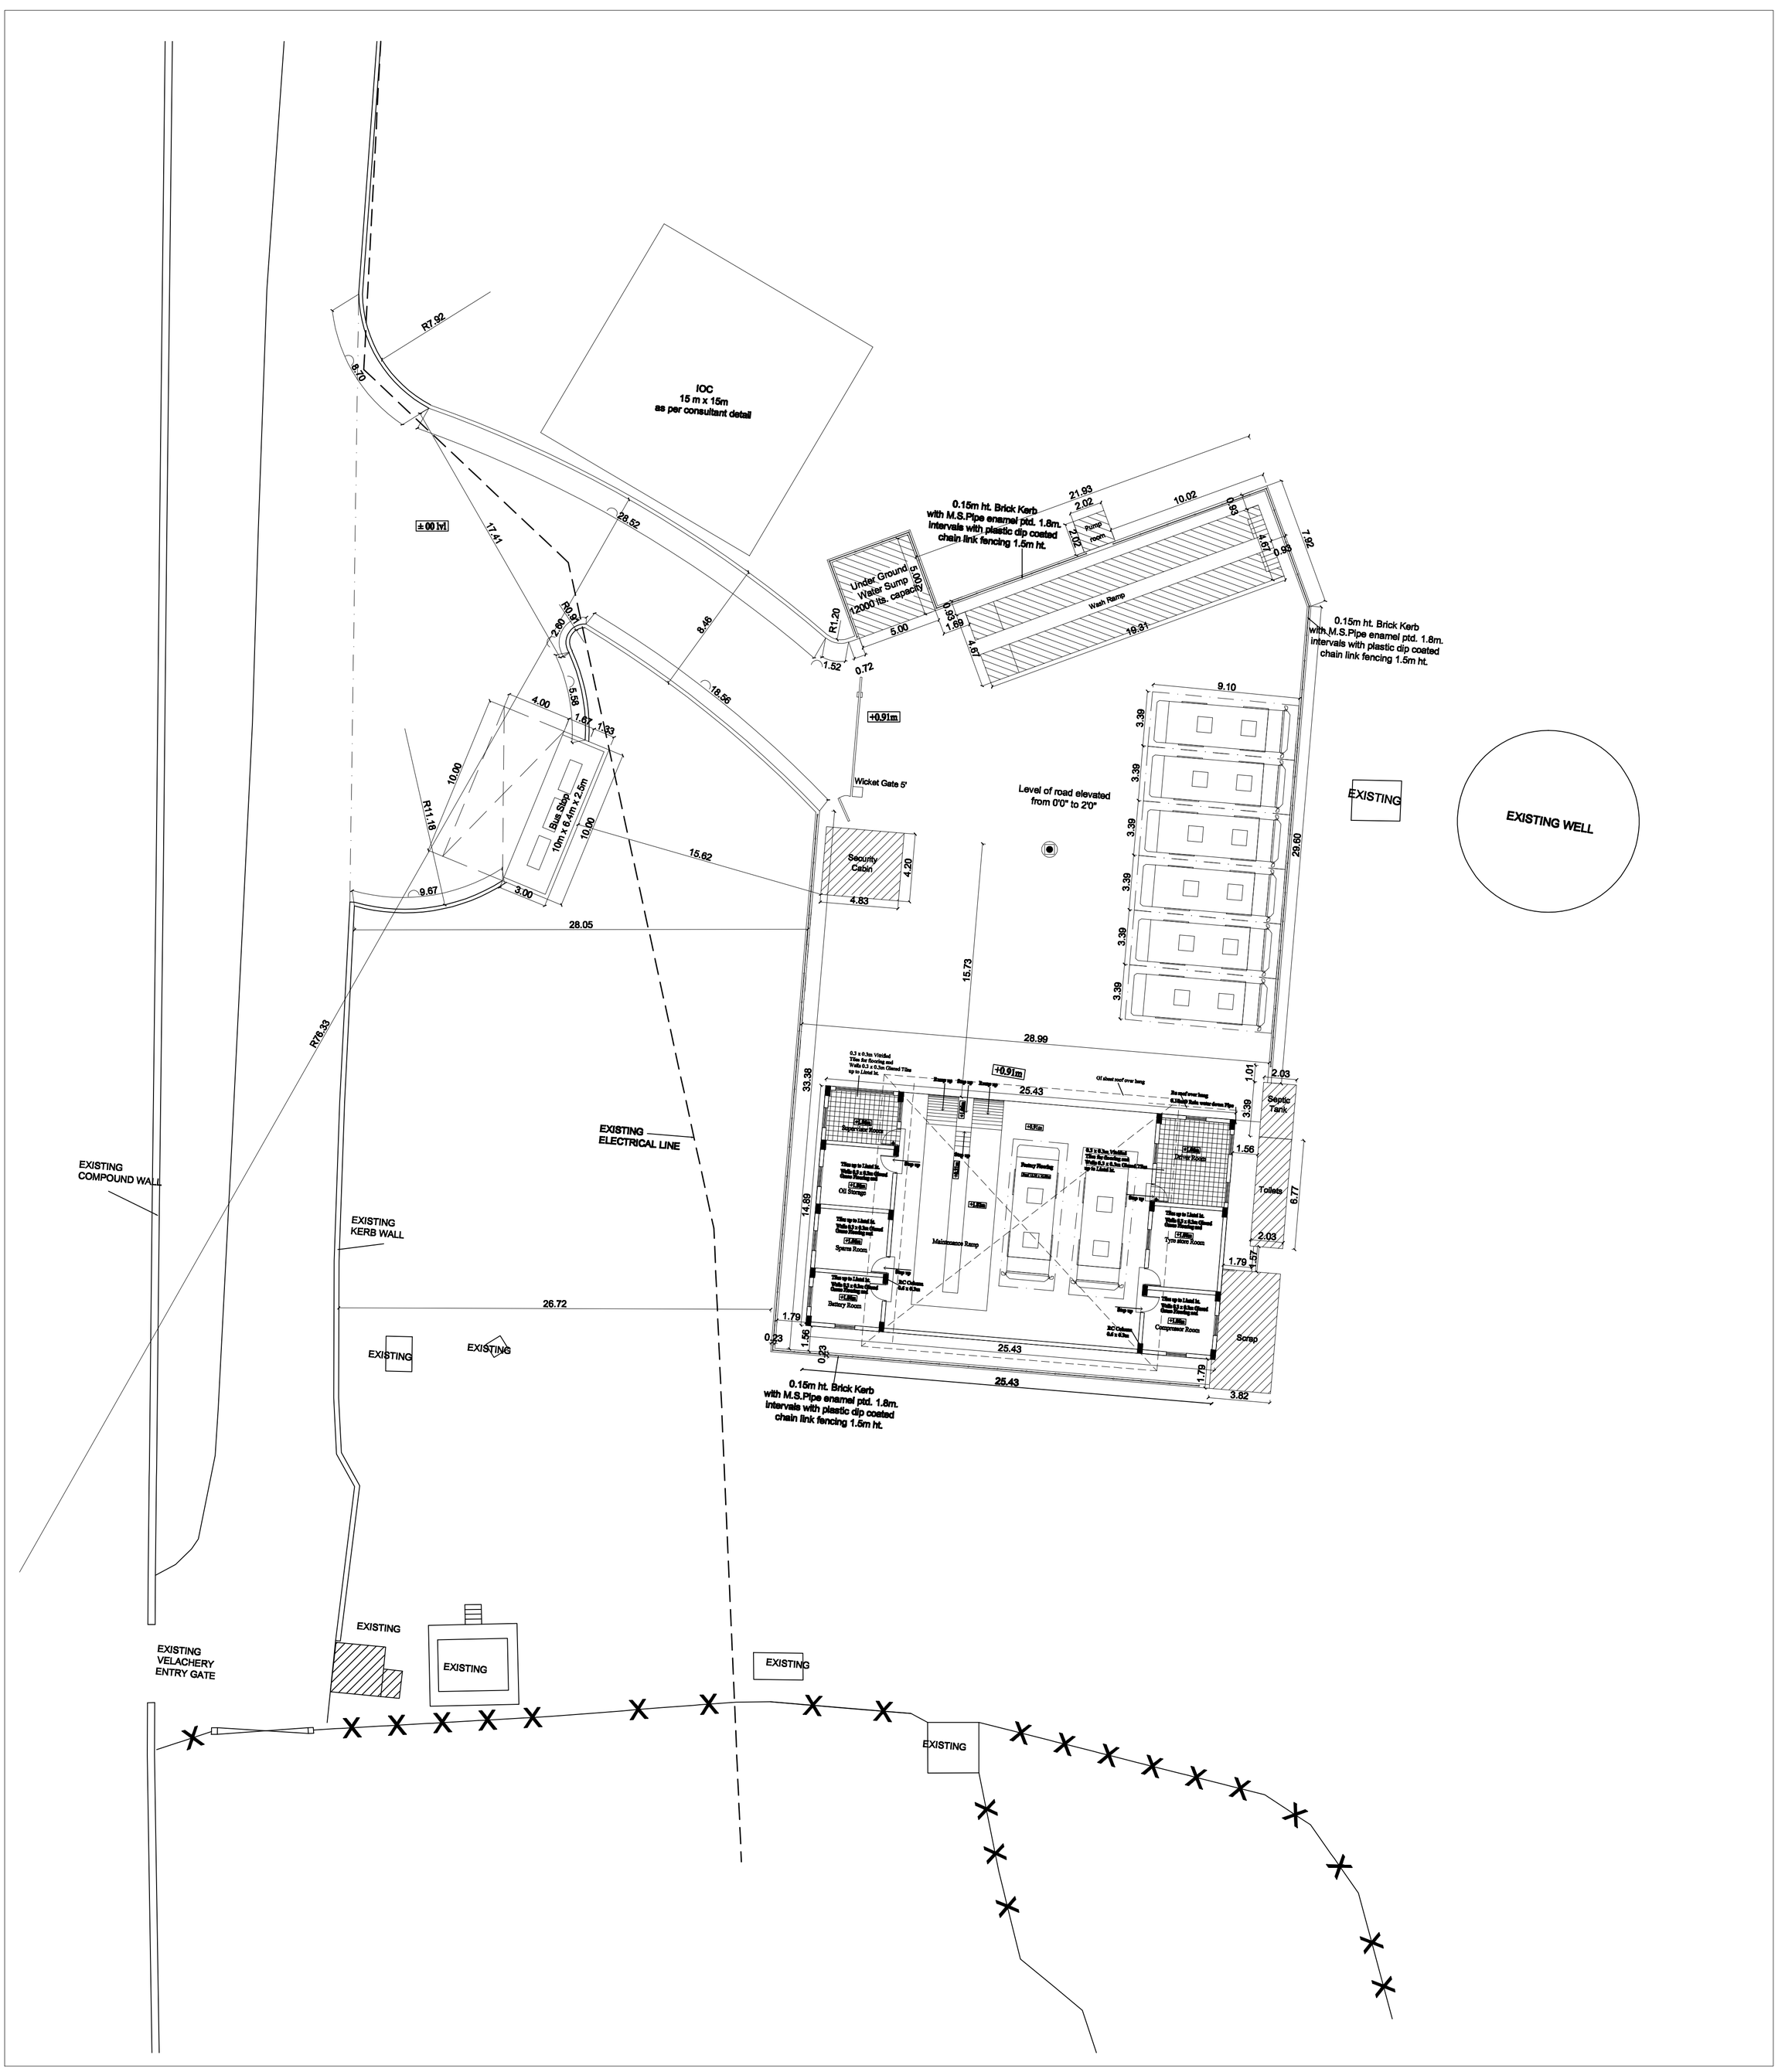


| | | |
|---|---|---|
| Title : Proposed Bus Depot in IITM Chennai<br>Marking Layout & Fencing / FlooringLayout | | Legend |
| Date : 02 / 07 / 2012 | | Grill Work<br>Chain Link Fencing<br>Site Marking<br>Proposed Roof |
| Scale : 1 : 0.2m | Sheet No. : 10 | NORTH |